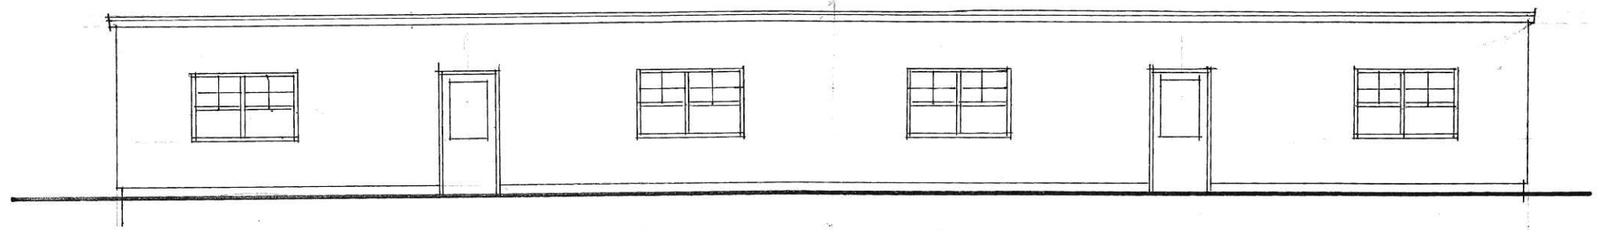

REAR ELEVATION 1/4" = 1'

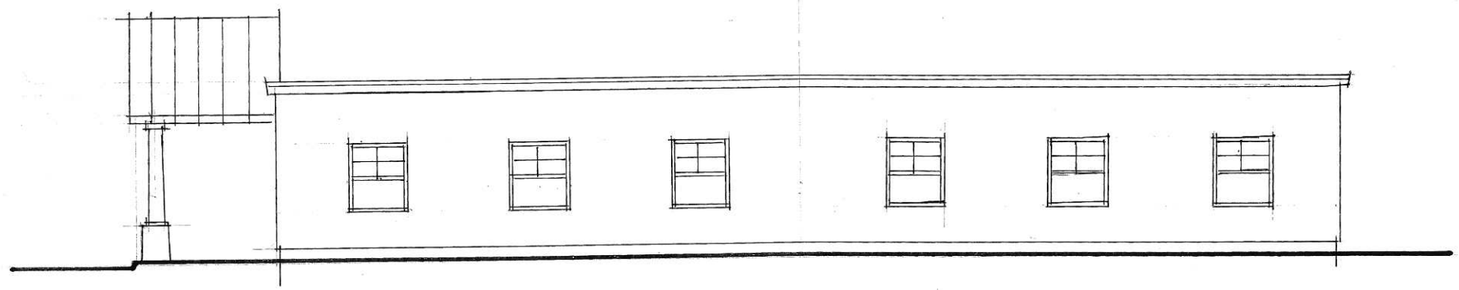

RIGHT ELEVATION 1/4" = 1'

LEFT ELEVATION 1/4" = 1'

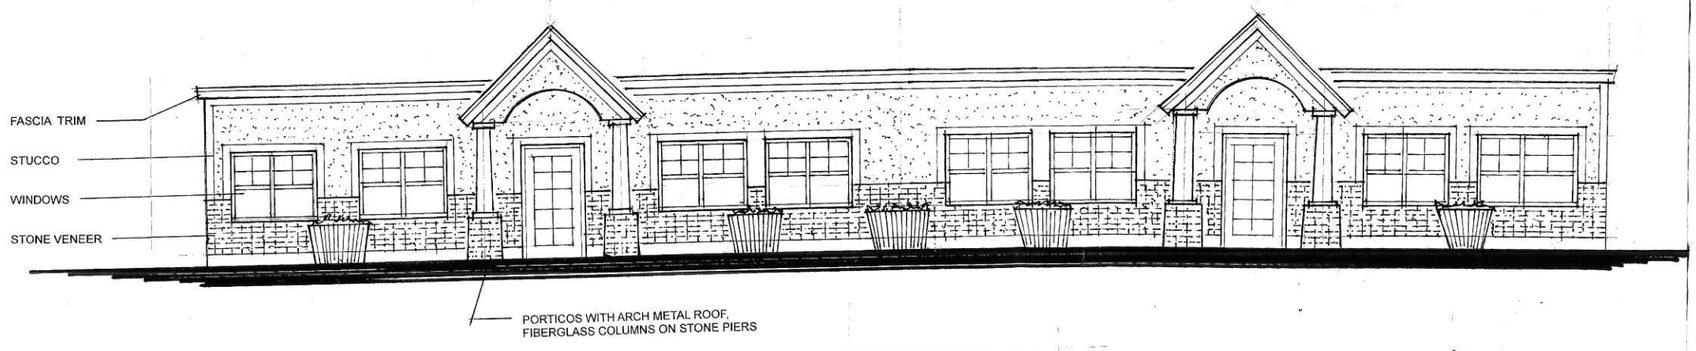

FRONT ELEVATION 1/4" = 1'

EXTERIOR ELEVATIONS

REVISIONS	BY

PLANNING / DESIGN ASSOCIATES
COMMERCIAL / RESIDENTIAL / RECREATIONAL DESIGN SERVICES
- ARCHITECTURAL DESIGNERS
- CONSULTING ENGINEERS
- SITE PLANNERS
- LANDSCAPE ARCHITECTS
- REAL ESTATE CONSULTANTS

9 Alexander Drive, Windham ME 04062 1-207-892-2640 Email: pdadesign@live.com

THE PLAZA
PHASE 1

DEVELOPER - MARTIN LIPPMAN
STANDISH, ME

Date	
Scale	
Drawn	
Job	
Sheet	
Of	Sheets