Luminaire Schedule				
Symbol	Qty	Label	Manufacturer	Description
	5	S4	EATON - LUMARK (FORMER COOPER LIGHTING)	PRV-A25-D-UNV-T4-BZ - MH 20'
	2	W	EATON - LUMARK (FORMER COOPER LIGHTING)	XTOR2A

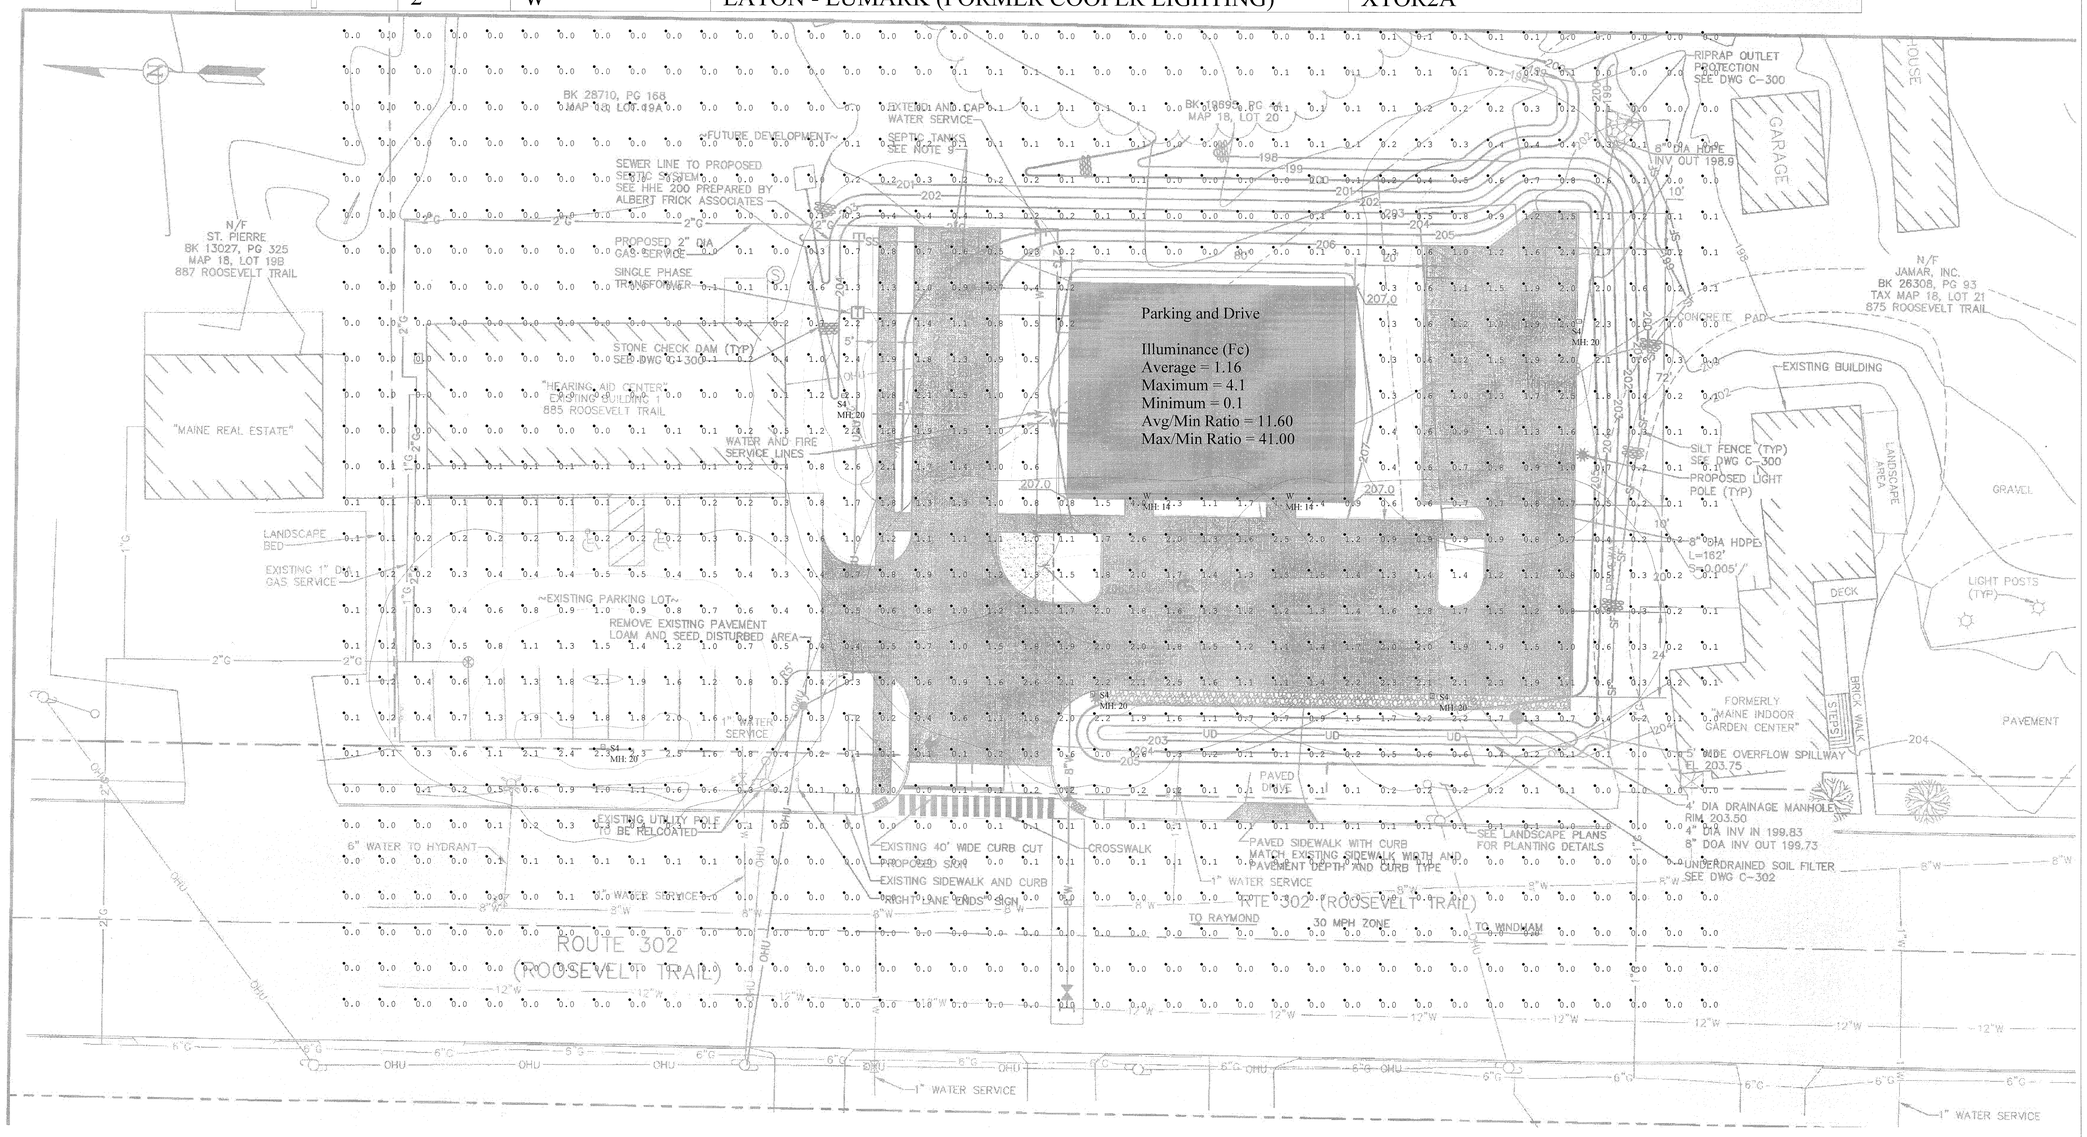

CHARRON
BRIGHTER

#	Date	Comments
1		Date:10/31/2016

Revisions

Drawn By: Mike Corrao
Checked By: MKC
Date:10/31/2016
Scale: 1" = 20'

881 Roosevelt Plaza
Windham, ME