PLANT LIST:

SYMBOL	ABBREVIATION	BOTANICAL NAME	COMMON NAME	QTY
	AF	ABIES FRASERI	FRASER FIR	1
	AR	ACER RUBRUM 'BURGUNDY BELLE'	RED MAPLE	3
	RH	RHODODENDRON 'AGLO	RHODODENDRON (SMALL-LEAF)	5

LANDSCAPING LEGEND:

GRASS

PLANTS

TREES

PAVEMENT

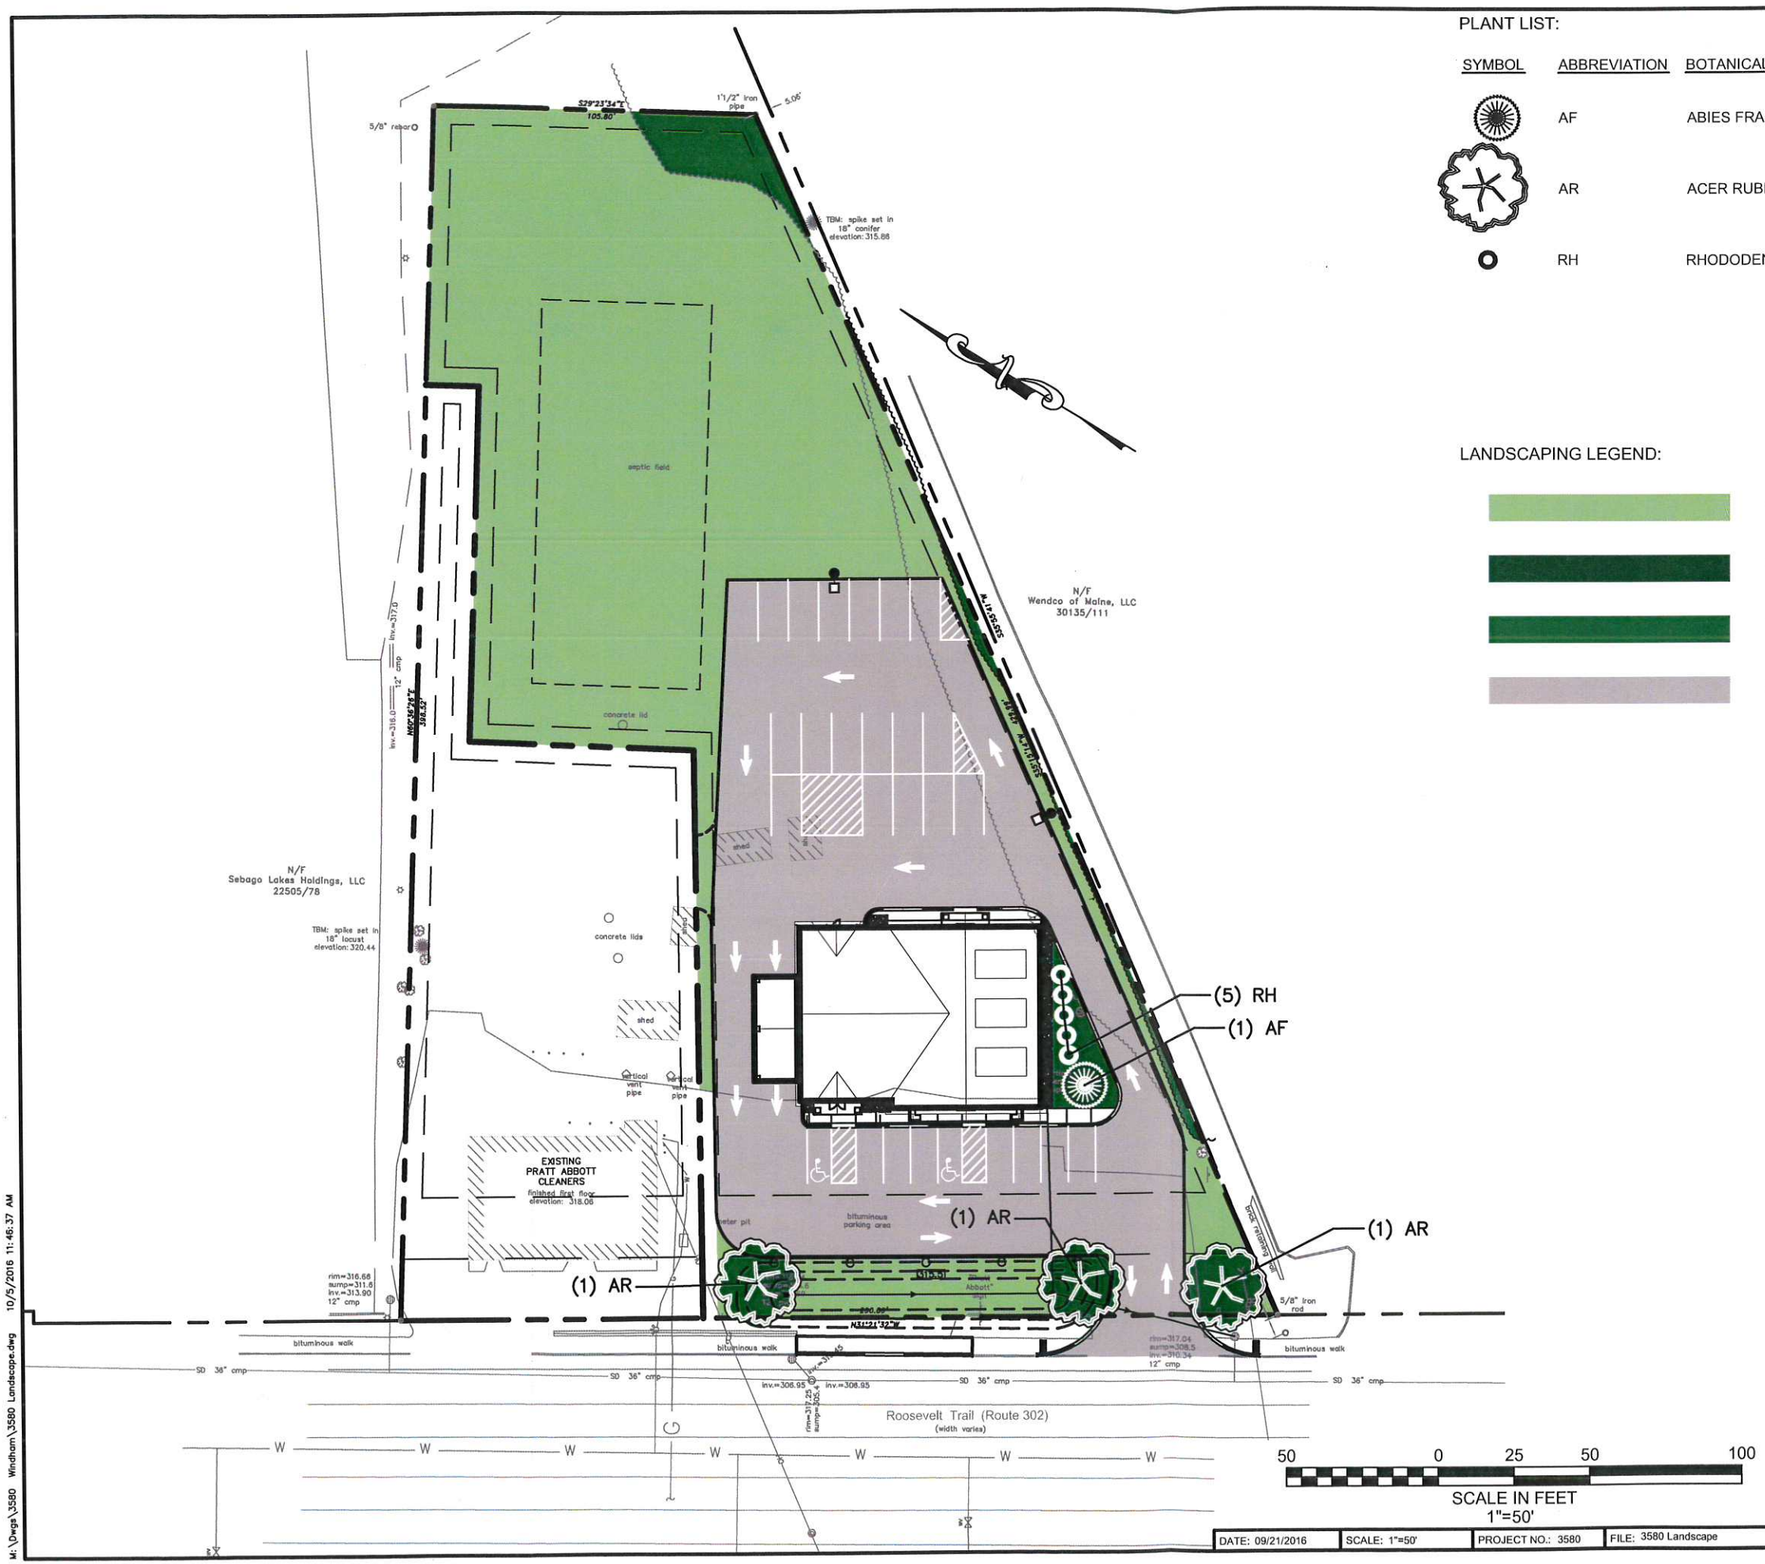

LANDSCAPE PLAN

PRATT ABBOTT CLEANERS
839 ROOSEVELT TRAIL
WINDHAM, MAINE

HANNA REALTY ASSOCIATES, LLC
PO BOX 1120
PORTLAND, ME 04104

St.Germain · Collins

L-101

DATE: 09/21/2016	SCALE: 1"=50'	PROJECT NO.: 3580	FILE: 3580 Landscape

846 MAIN ST., WESTBROOK, ME 04092 TEL: 207-591-7000 WWW.STGERMAINCOLLINS.COM

M:\Dwgs\3580 Windham\3580 Landscape.dwg 10/5/2016 11:46:37 AM